FilmL.A., Inc.
1201 W. 5th Street, Suite T-800
Los Angeles, CA 90017
t: (213)977-8600 - f: (213)977-8601
www.filmla.com

Summary Information

Permit No: F00033782-B **Type of Permit:** FILMING **Release Date:** 11/18/2010

Production Company RSA FILMS

Insured Company Name RSA FILMS
Contact Phone No. 1 310-659-1577
Contact Phone No. 2
Fax
Address 634 LA PEER DR
LOS ANGELES, California 90069

Production Title HUMIRA

Type of Production Commercial - Standard

Producer Linda Masse

Director Henrick Hansen

1st AD Paul Norman

Production Manager Ashley Rabin

FilmL.A. Coordinator Naomi Kajiyama

Location Manager John Rizzi
Primary Phone Mobile - 310-729-3368
Secondary Phone Office - 310-659-1577

Location Assistant N/A N/A
Primary Phone Office - 555-555-5555
Secondary Phone

Fees

Total Permit Fee $0.00

Number of Locations 1

NOT A PERMIT

FilmL.A., Inc.
1201 W. 5th Street, Suite T-800
Los Angeles, CA 90017
t: (213)977-8600 - f: (213)977-8601
www.filmla.com

Summary Information — Location

Permit Number F00033782-B
Production Company RSA FILMS
Insured Company RSA FILMS
Production Title HUMIRA

Location Manager John Rizzi
Primary Phone Mobile - 310-729-3368
Secondary Phone Office - 310-659-1577

Location Address 3300 Wilshire Blvd, Los Angeles, CA, 90005

Location Name Immanual Presbyterian

Location Type Church

Film Dates 11/15/2010 - 11/15/2010 04:00 - 00:00

Open or Closed to the Public Open

Generic Conditions
All travel lanes and bike lanes shall be closed per the WATCH manual.
Community Survey Obtained
Equipment vehicles may park on one side of street
May not interfere with adjacent traffic lanes
No Cast and Crew parking on areas streets.
No interference with merchant activity
No interference with pedestrian traffic
Number of uniformed officers listed on the permit is a minimum requirement. Permittee remains responsible for deploying a sufficient number of uniformed officers to provide traffic and crowd control to ensure the safety of the film crew and the public.
Traffic control must be done in accordance w/MUTCD

Please see attached documents
RSA.Humira.33782.AL.pdf
RSA.Humira.33782.BerendoWS.pdf
RSA.Humira.33782.WilshireSS.pdf

Equipment on Location

Type	Quantity
Cast/Crew vehicles	65
Cube Trucks	10
Generator	1
Honey Wagons	1
Motor Homes	2
Vans	3

Personnel on Location

Type	Quantity
Cast	5
Crew	65
Extras	25
LA City UFSO assigned	26427
Off-Duty/Retired LAPD Officer(s)	2

Filming Activities Interior basketball scenes on the 3rd floor;

Jurisdiction **Political:** Los Angeles City - Council District 10 **Police:** Los Angeles Police Department **Fire:** Los Angeles City

Thomas Guide **Page:** 634 **Grid:**

Coordinator Note Company must coordinate with SILVERSCREEN ALTA PRODUCTIONS INC (F33499) and stagger equipment/vehicles on S Berendo St., W 7th St - Wilshire Blvd

Coordinator Note UFSO required 11/14 0400-1700 hrs & 11/15 0400-2100 hrs per Insp Roth

Spot check on 11/13 ok per Insp Roth

Coordinator Note RIDER B EXTENDS END TIME TO 2359 HRS.

Parking **Base Camp** **Crew Parking**

NOT A PERMIT

FilmL.A., Inc.
1201 W. 5th Street, Suite T-800
Los Angeles, CA 90017
t: (213)977-8600 - f: (213)977-8601
www.filmla.com

Summary Information

Location

Location 1 of 1

Permit Number	F00033782-B	**Location Manager**	John Rizzi
Production Company	RSA FILMS	Primary Phone	Mobile - 310-729-3368
Insured Company	RSA FILMS	Secondary Phone	Office - 310-659-1577
Production Title	HUMIRA		

Location Type : Location

Location Type : Location

NOT A PERMIT

Permit #F00033782-B

Appointment of Film Permits Unlimited, Inc.
As Authorized Agent and representative

I certify that I am a representative of RSA ("Principal") and am authorized to enter into binding contractual agreements on it's behalf. I further certify that I am authorizes by Principal to appoint other representatives and agents for Principal and to give such representatives and agents authority to enter into and bind Principal to agreements relating to the issuance of and compliance with location film (e.g. theatrical, television, commercial and other motion picture filming) and still photographic permits, including the permits themselves and any riders to such permits. Acting on behalf of Principal in my capacity as its authorized representative, I appoint Film Permits Unlimited, Inc. and it's employees and agents ("FPU") as Principal's authorized representatives and agents to apply for location film (e.g. theatrical, television, commercial and other motion picture filming) and still photographic permits on behalf of Principal through Film LA, Inc., any city and county, or through any other jurisdiction: to negotiate, discuss, accept, modify, agree to and bind Principal to the terms and conditions of such permits (including all restrictions and /or community guidelines applicable to any such permit): and to execute such permits on behalf of Principal. Principal understands, acknowledges and agrees that it (and/or its insurer) remains responsible and liable for all obligations imposed by or Incidental to any permit or rider issued to Principal signed by an employee or agent of (including any coordinator, runner or messenger used by) FPU. Principal further agrees to comply with the terms and conditions of any such permits and hereby appoints FPU as an authorized representative to facilitate compliance with such terms and conditions following issuance of any such permits and to enter into agreements for Principal with respect thereto. Any person, agency, entity, or organization (including Film LA, Inc. and any city county or other jurisdiction) may rely upon this appointment and need not obtain further authorization for any act described herein. An original or faxed copy of this appointment shall be sufficient, and may be treated as an original for all purposes. The appointment may be revoked by Principal at any time in writing, but in any case, shall expire one (1) year from the date of execution set forth below.

I declare under penalty of perjury under the laws of the State of California that I am authorized to appoint FPU as agent for Principal, and based upon that authority I hereby appoint FPU as Principal's agent as set forth herein.

Dated: 10/13/10

Elicia Laport RSA Films
Name of Principal

By: Elicia Laport
Representative's Signature

Elicia Laport
Print Representative's Name

Head of Production
Representative's title

634 N. La Peer Dr. 90069
Los Angeles, CA
Principal's Address

310 659 1577
Principal's Telephone

Film Permits Unlimited, Inc.
Phone (818) 347-9929
Fax (818) 347-9784

Please sign and fax back
Principal = Name of Company

NOT A PERMIT

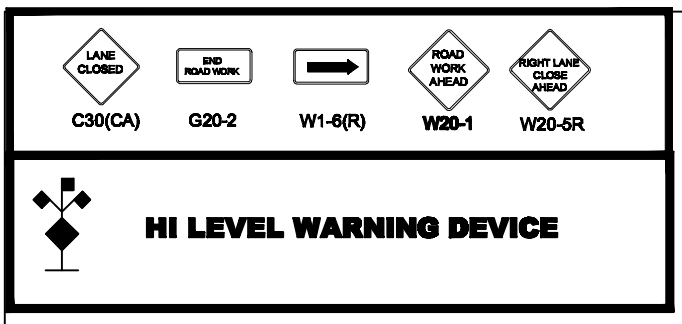

HI LEVEL WARNING DEVICE

POSTED SPEED:
BERENDO: 25 MPH

RSA: HUMRIA

CONTACT: DENISE WHEELER
OFFICE: 818.347.9929
FILM LA: JODY STRONG

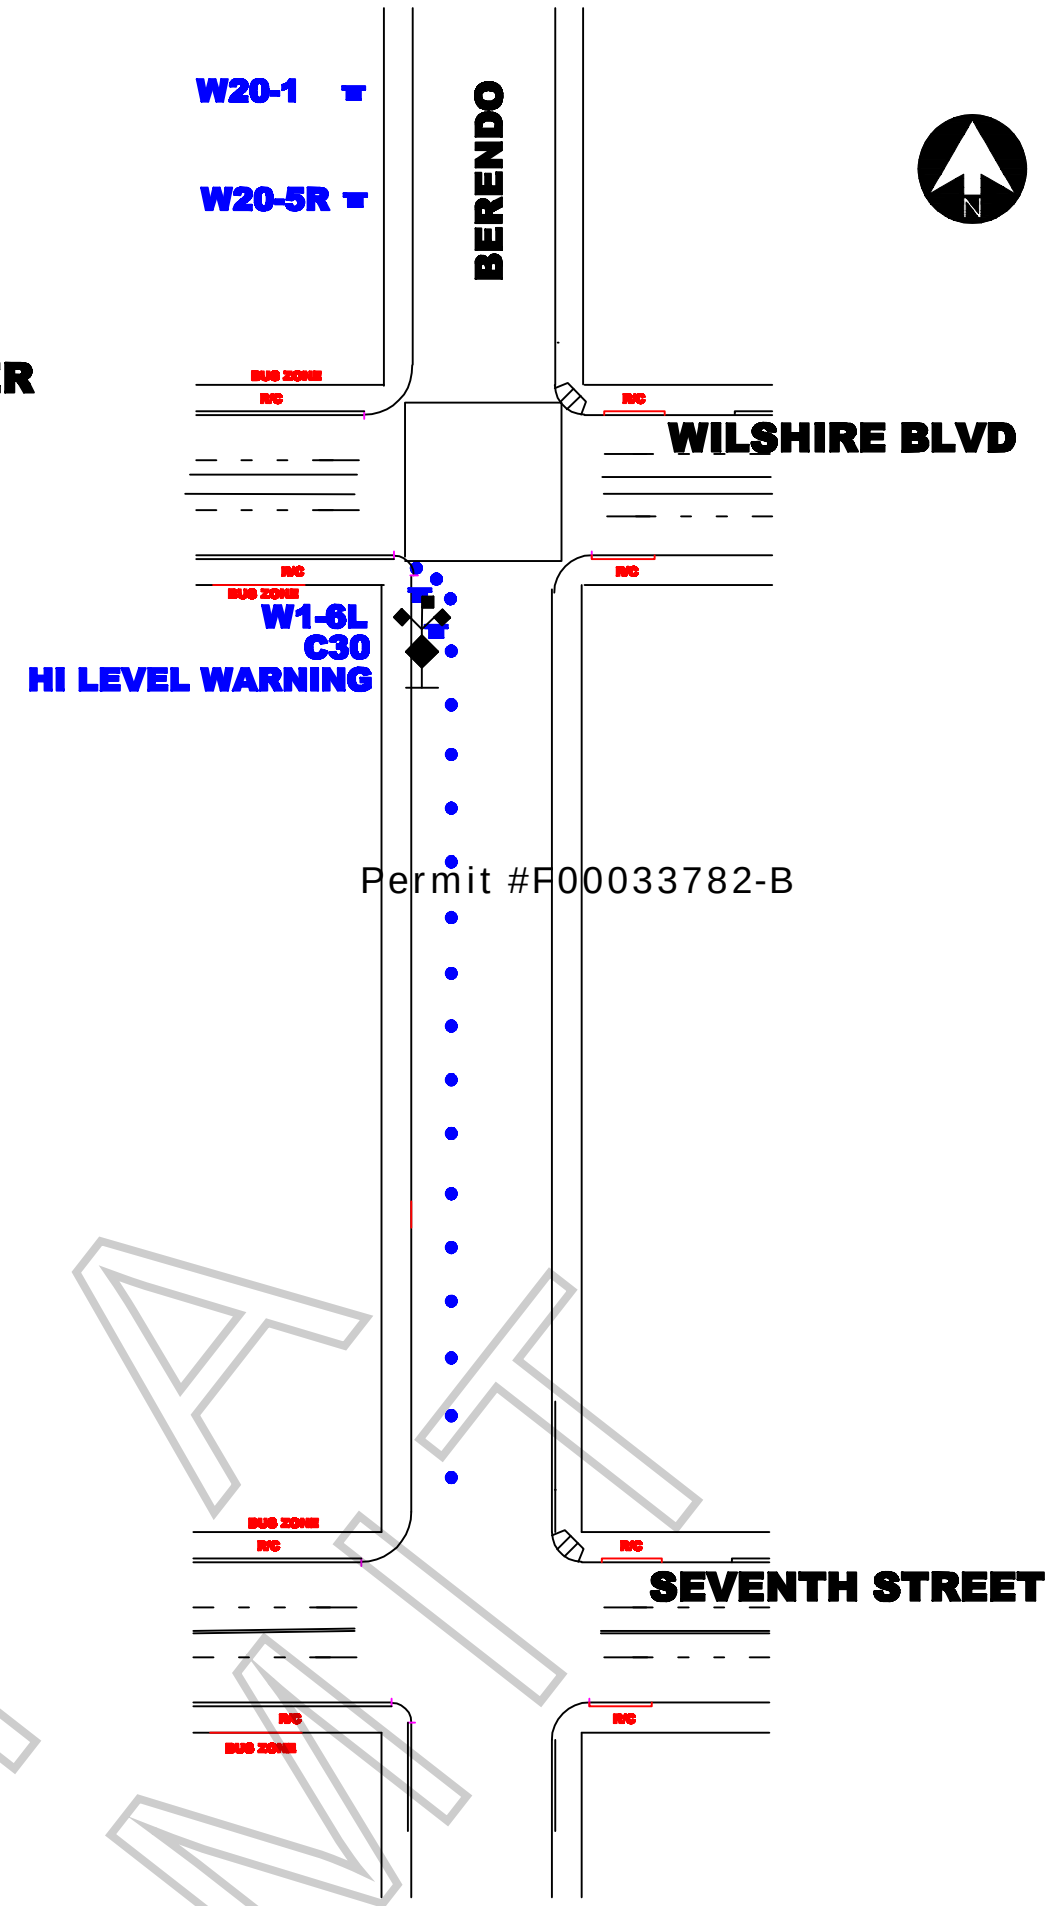

ALL TRAFFIC CONTROL WILL BE INSTALLED AND CONFORM TO THE MUTCD AND WATCH MINIMUM REQUIREMENTS

Permit #F00033782-B

NOT A PERMIT

WORK ZONE TRAFFIC CONTROL PLAN GENERAL NOTES

1. **DATE/TIME: 11-13,14,15-10 FROM 05:00 HOURS TO 23:00 HOURS.**
2. ALL SIGNING, STRIPING, AND TRAFFIC CONTROL DEVICES SHALL CONFORM TO THE (CURRENT) STATE OF CALIFORNIA DEPARTMENT OF TRANSPORTATION (CALTRANS) STANDARD PLANS AND STANDARD SPECIFICATIONS, CALIFORNIA MUTCD, AND ANY ADDENDUMS THERETO, AND AS SHOWN ON THESE PLANS, SYMBOLS AND ABBREVIATIONS USED ARE SHOWN ON CALTRANS STANDARD PLANS A10A&B, A20A-D, AND A24A-E.
3. THERE WILL BE NO INTERFERENCE WITH TRAFFIC SIGNALS OR CROSSWALKS. ACCESS TO ALL DRIVEWAYS ADJACENT TO CONTRUCTION ZONE WILL BE MAINTAINE AT ALL TIMES IF POSSIBLE.
4. CONES WILL BE 28" MINIMUM HEIGHT AND HAVE REFLECTORIZED SLEEVES FOR NIGHT WORK.
5. CONTRACTOR SHALL NOTIFY LADOT'S SPECIAL TRAFFIC CONTROL DIVISION AT (213) 485-2298 FIVE (5) DAYS PRIOR TO START OF WORK TO HAVE LADOT POST TEMPORARY NO STOPPING (T.A.N.S.A.T.) SIGNS ADJACENT TO THE WORK AREA AS SHOWN ON THE TRAFFIC CONTROL PLAN.

JCL BARRIDADE COMPANY.
2334 E. EIGHTH ST., CA 90021
Ph: (213) 622-9775
Fax: (213) 622-9790
CA Lic # 805357
TRAFFIC PLAN DRAWN BY:
DAVID CAMPOS

PROJECT LOCATION:

BERENDO
SEVENTH TO WILSHIRE
CITY OF LOS ANGELES, CA

LOCATION CONTACT:

DENISE WHEELER
OFFICE # 818.347.9929

Project	Sheet
Date 11/11/10	1 OF 1
Scale: N.T.S.	

Permit #F000337782-B

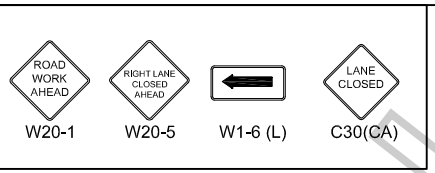

FILM L.A.:
JODI STRONG

ALL TRAFFIC CONTROL WILL BE INSTALLED AND CONFORM TO THE MUTCD AND WATCH MINIMUM REQUIREMENTS

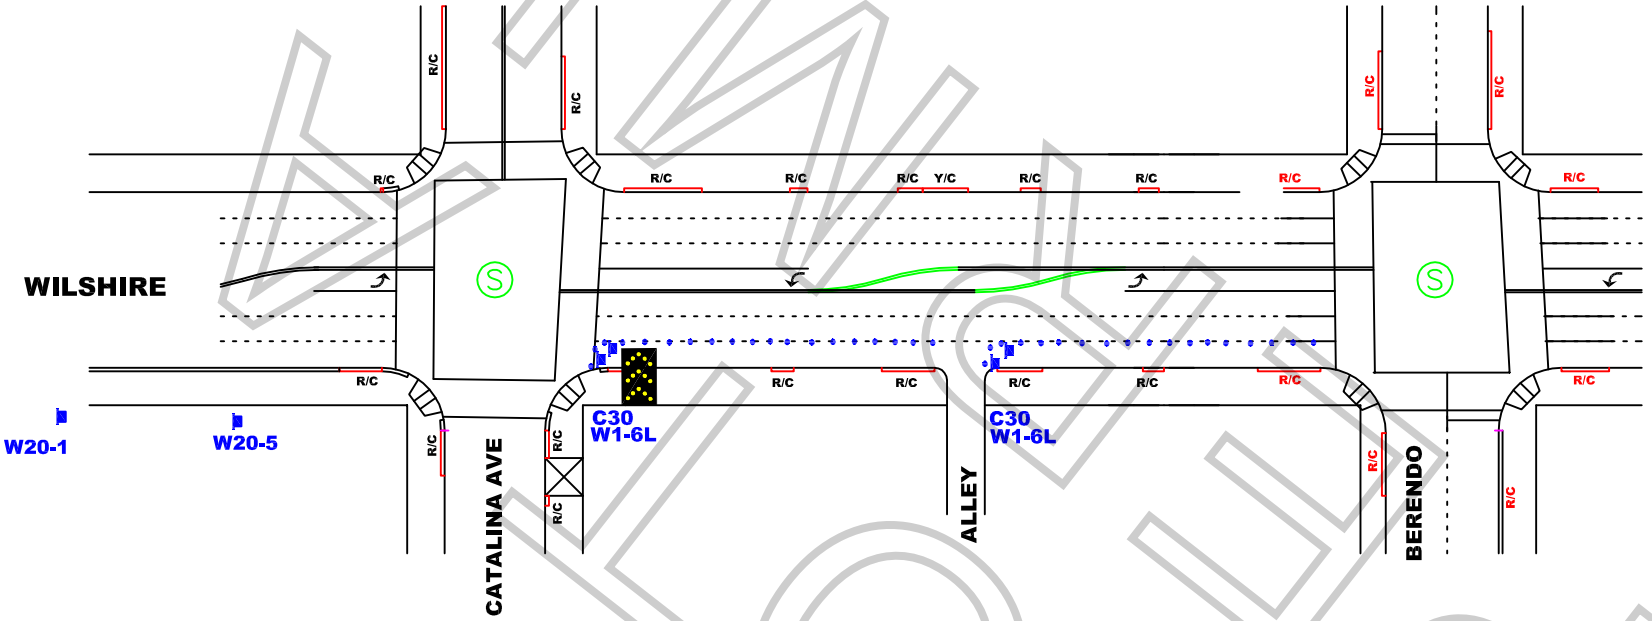

WORK ZONE TRAFFIC CONTROL PLAN GENERAL NOTES

1. DATE/TIME: 11-13,14-10 FROM 05:00 HOURS TO 23:00 HOURS.
2. AND 11-15-10 FROM 09:00 HOURS TO 15:00 HOURS.
3. ALL SIGNING, STRIPING, AND TRAFFIC CONTROL DEVICES SHALL CONFORM TO THE (CURRENT) STATE OF CALIFORNIA DEPARTMENT OF TRANSPORTATION (CALTRANS) STANDARD PLANS AND STANDARD SPECIFICATIONS, CALIFORNIA MUTCD, AND ANY ADDENDUMS THERETO, AND AS SHOWN ON THESE PLANS, SYMBOLS AND ABBREVIATIONS USED ARE SHOWN ON CALTRANS STANDARD PLANS A10A&B, A20A-D, AND A24A-E.
4. THERE WILL BE NO INTERFERENCE WITH TRAFFIC SIGNALS OR CROSSWALKS.
5. CONES WILL BE 28" MINIMUM HEIGHT AND HAVE REFLECTORIZED SLEEVES FOR NIGHT WORK.
6. POLICE WILL DIRECT TRAFFIC IF NECESSARY.

JCL BARRICADE COMPANY.
2334 E. EIGHTH ST., CA 90021
Ph: (213) 622-9775 * Fax: (213) 622-9790
CA Lic # 805357
TRAFFIC PLAN DRAWN BY:
ISMAEL RODRIGUEZ
Traffic control plan is drawn per MUTCD & 2006 Work Area Traffic Control Handbook

TRAFFIC CONTROL FOR:
RSA:
HUMRIA

PROJECT LOCATION:
WILSHIRE BLVD
CATALINA TO BERENDO
CITY OF LOS ANGELES, CA

LOCATION CONTACT:
DENISE WHEELER
OFFICE # 818.347.9929

REV#	DATE	REVISION DESCRIPTION

FILMLA